


LOCATION MAP

SCALE: 1" = 2000'

SEC. 4, T-10-N, R-1-W

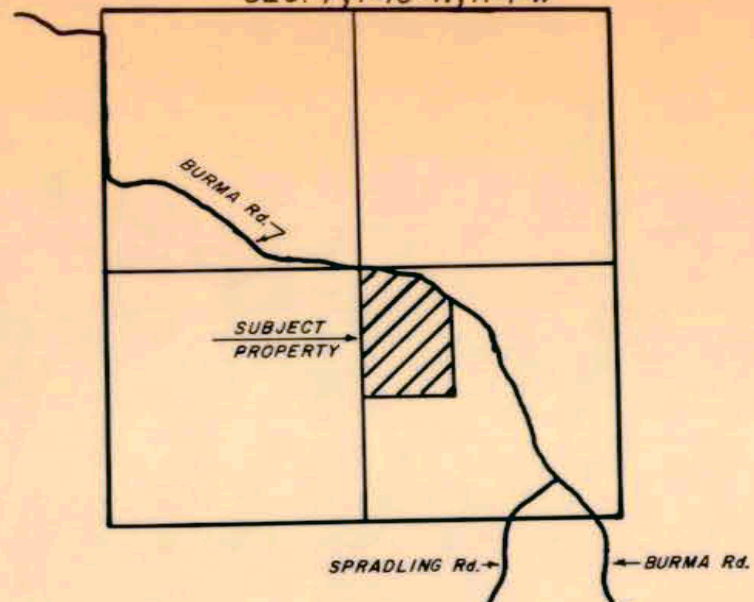


LEGAL SURVEY OF CALVERT / GLADSON PROPERTY

RECORDED
A.M. P.M. 2:37


NOV 11 1989

Michael W. Farkas

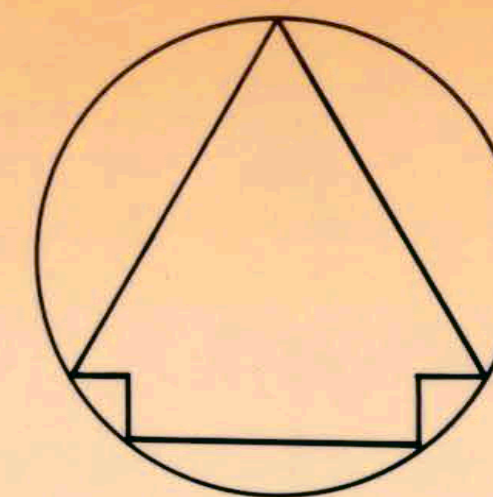


SCALE: 1" = 200'

- = RAILROAD SPIKE
- = REBAR
- ⊗ = THREADED ROD
- = PROPERTY LINE STAKE

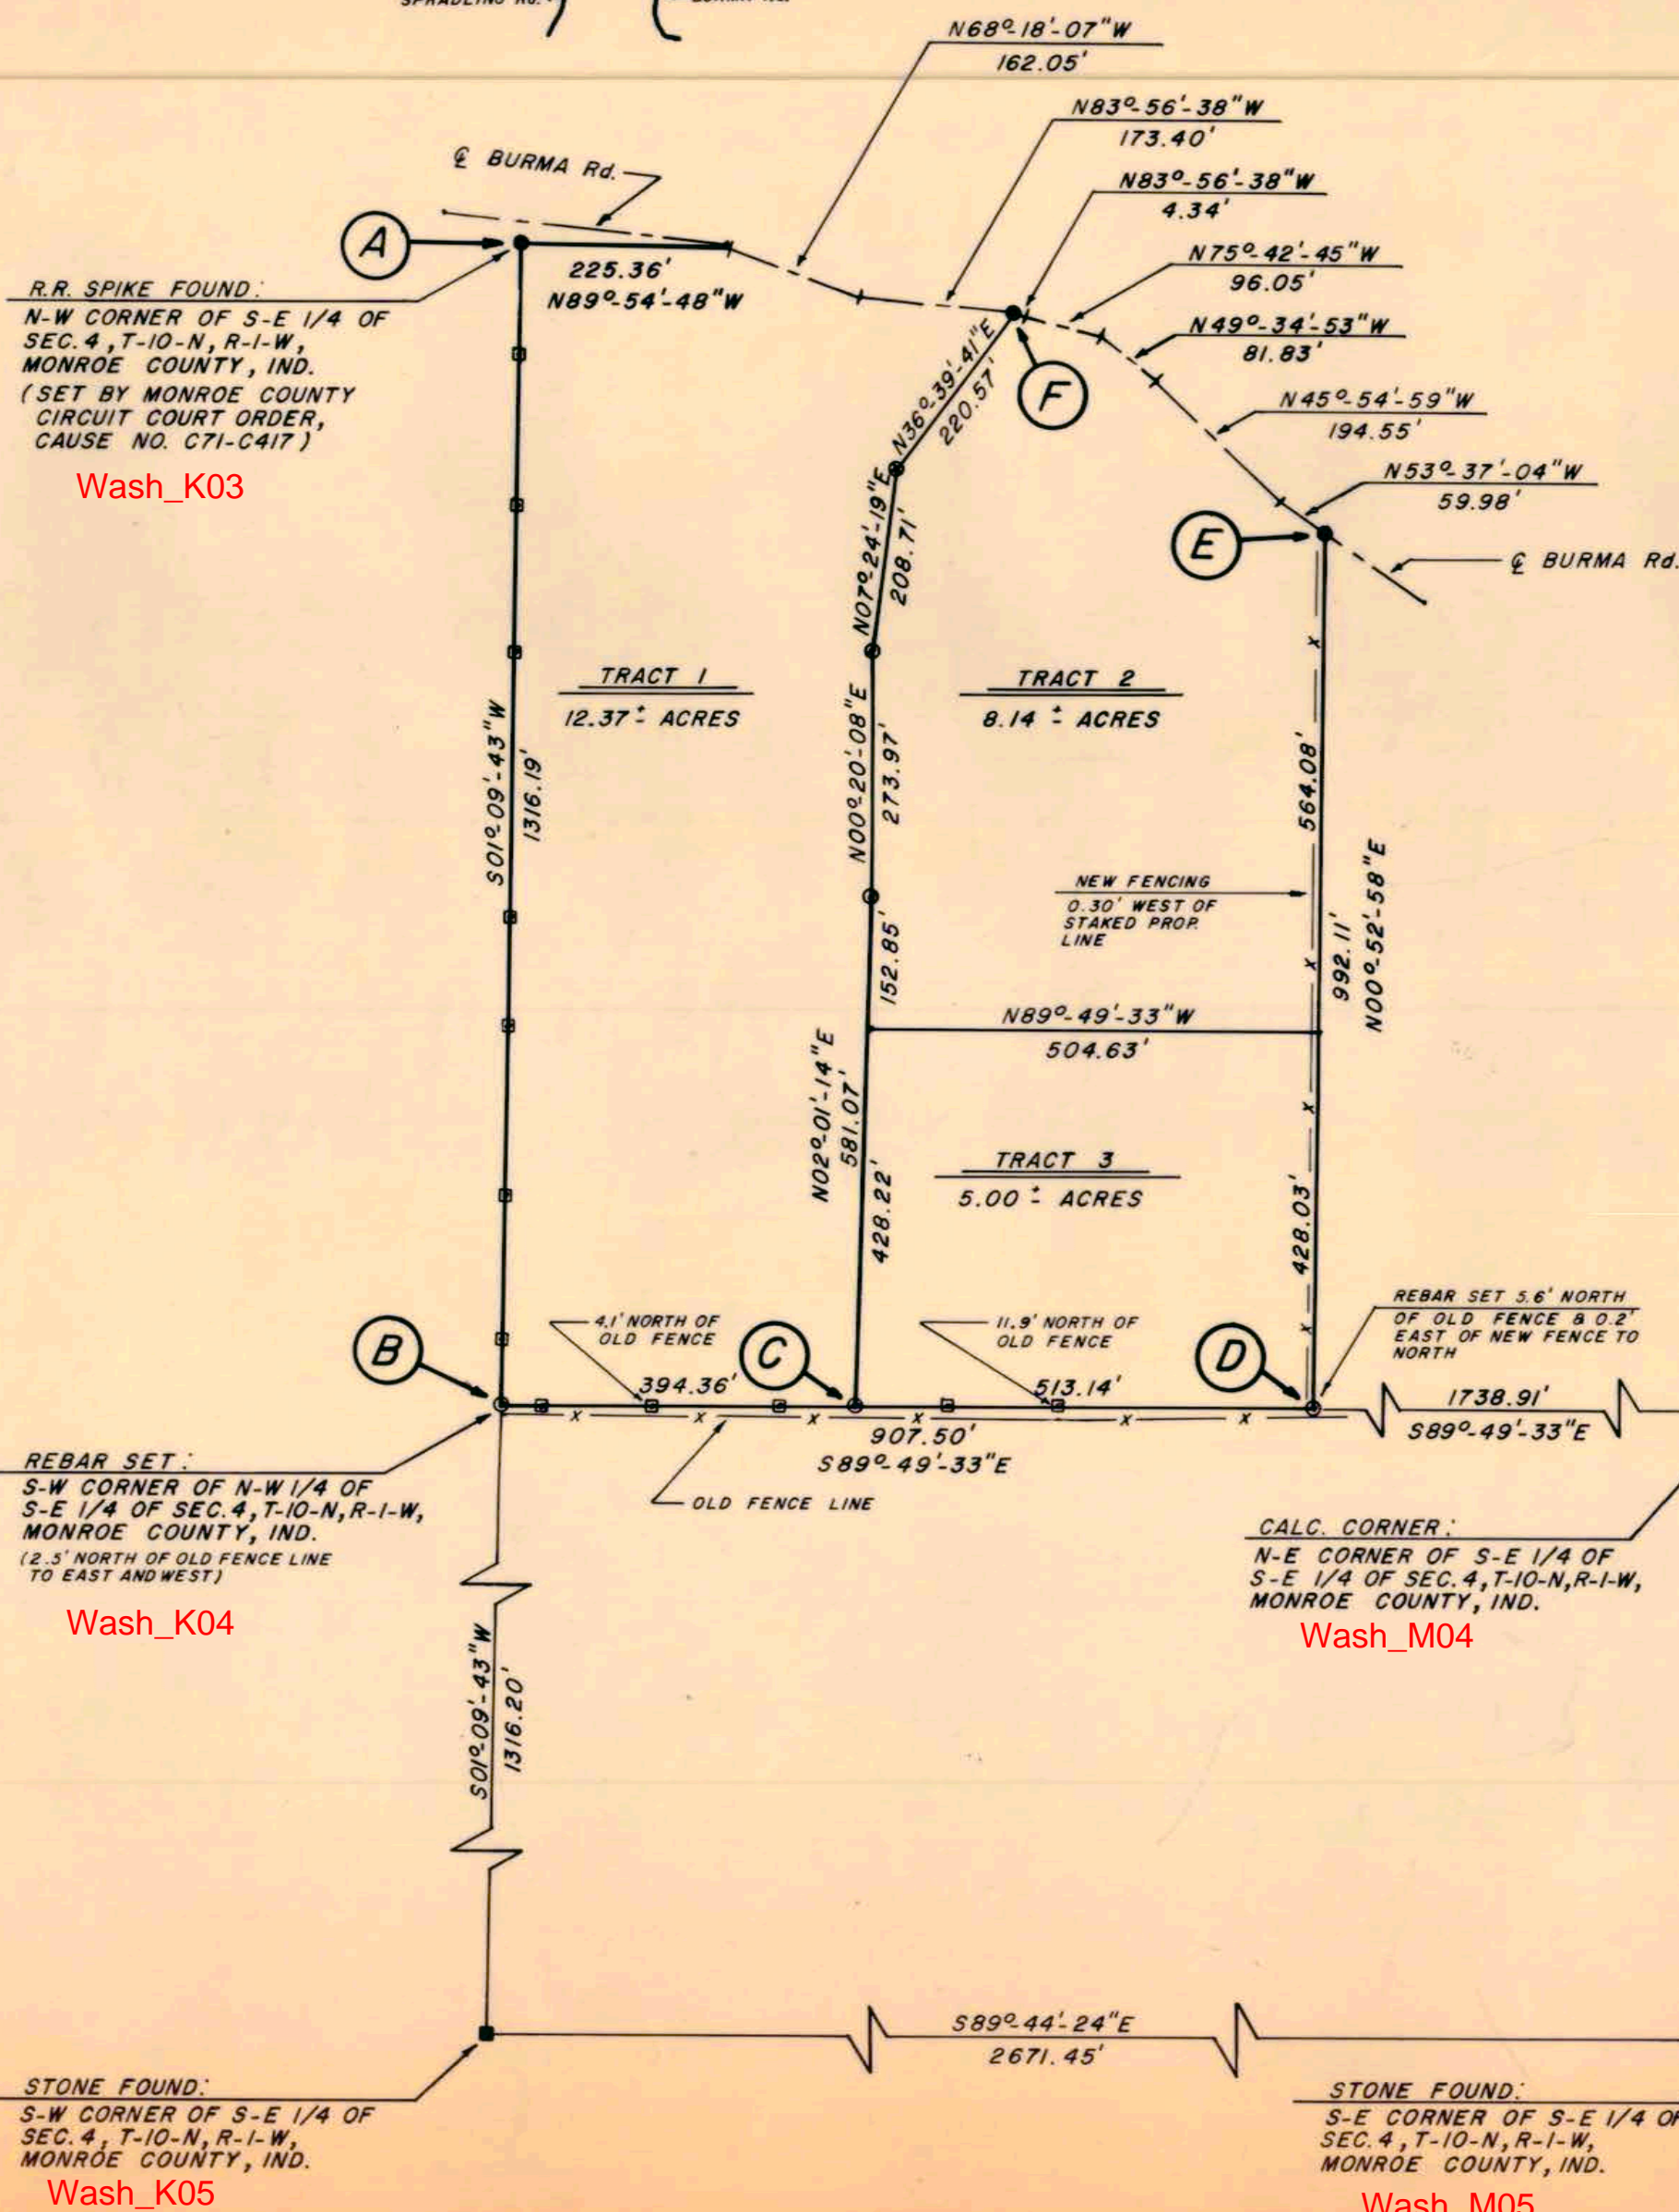

CORNER TIES

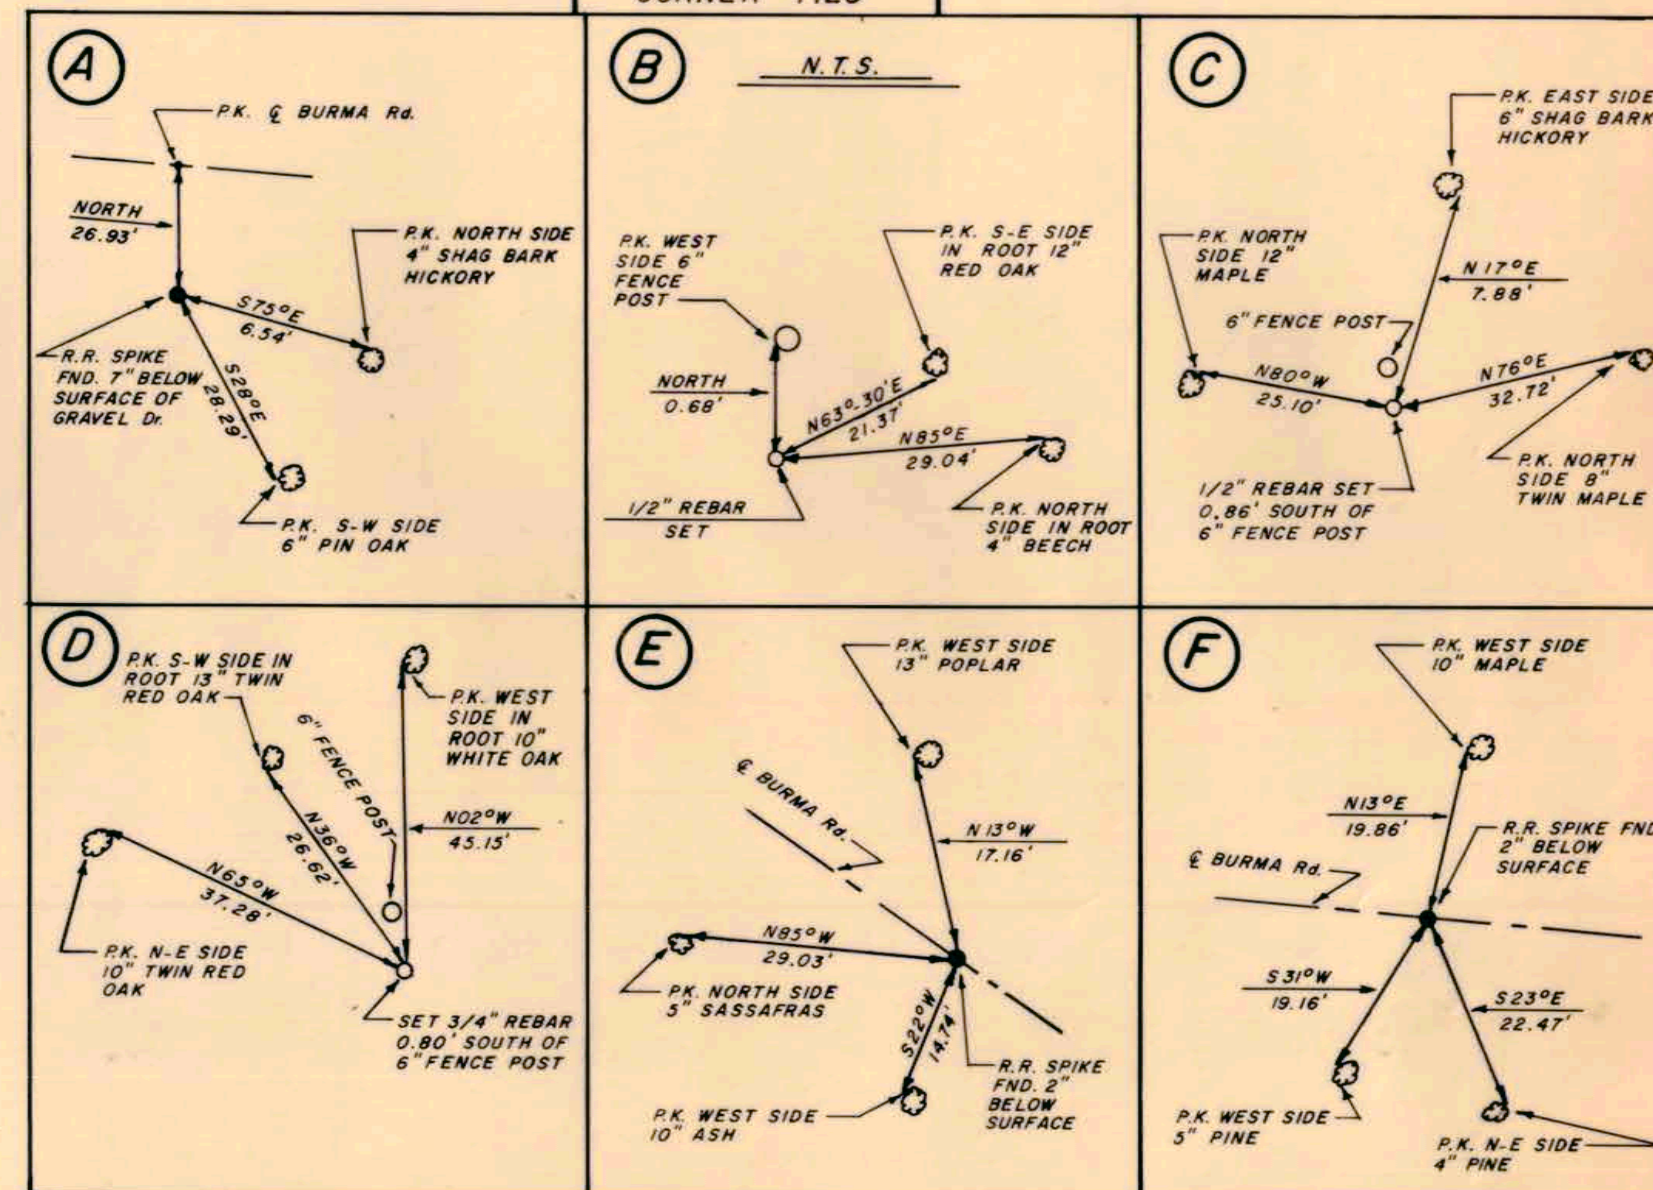

I, EDMUND O. FARKAS HEREBY CERTIFY THAT I AM A REGISTERED LAND SURVEYOR, LICENSED IN COMPLIANCE WITH THE LAWS OF THE STATE OF INDIANA; THAT THIS PLAT CORRECTLY REPRESENTS A LEGAL SURVEY COMPLETED UNDER MY SUPERVISION ON NOVEMBER 5th, 1989; THAT ALL THE MONUMENTS SHOWN THEREON ACTUALLY EXIST; AND THAT THEIR LOCATION AND TYPE ARE TO THE BEST OF MY KNOWLEDGE ACCURATELY SHOWN.

Edmund O. Farkas
EDMUND O. FARKAS
REG. LAND SURVEYOR
IND. REG. NO. 50114



NOTE: OLD FENCING FOUND NEAR SOUTH PROPERTY LINE APPEARS TO BE A CONVENIENCE FENCE DUE TO THE USE OF TREES FOR FENCE POSTS, FENCING FOLLOWS TERRAIN, AND LACK OF EFFORT TO MAKE A STRAIGHT LINE.

TRI CO
Surveying & Mapping

DRAWN BY: M.W.F.	SCALE: 1" = 200'
CHK'D BY: [Signature]	DATE: NOV. 5, 1989
APP'D BY: [Signature]	